Proposed erection of dwellinghouse with detached garage
At Upper Maggieknockater, Craigellachie, Moray For Mrs Diane Strathdee

planning drawing - general arrangement

SPECIFICATION

DRAINAGE
Foul water taken to septic tank.
Surface water taken to soakaway

EXTERNAL WALLS
20mm white / cream roughcast.
Natural stone.
Grey timber linings to Garage

ROOF
Grey, precast, concrete tiles / natural slates

WINDOWS / DOORS
Grey / White Upvc / timber windows

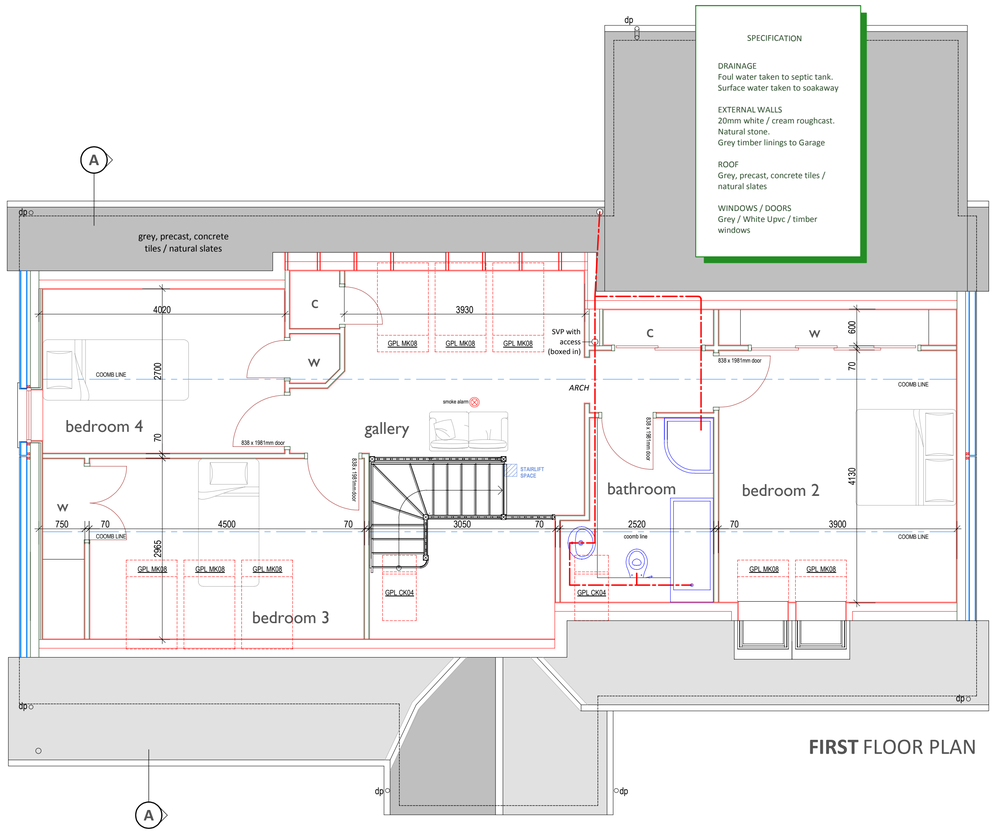

FIRST FLOOR PLAN

FRONT ELEVATION

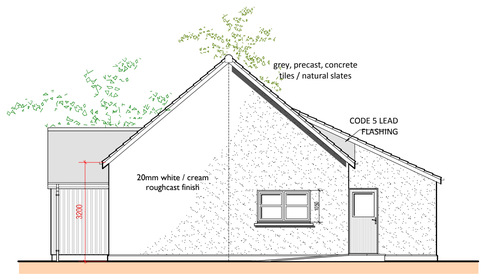

SIDE ELEVATION

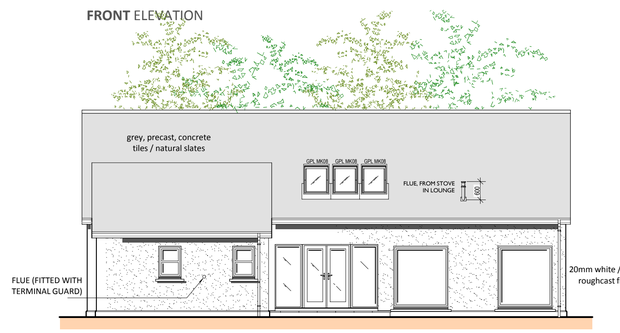

REAR ELEVATION

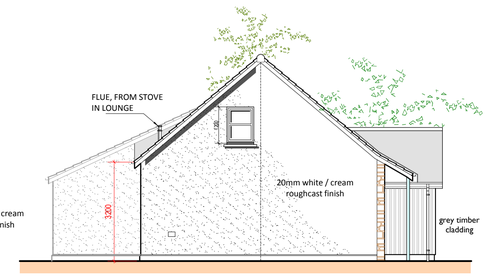

SIDE ELEVATION

GARAGE DETAILS
(scale 1:200)

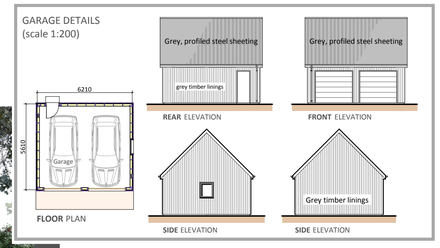

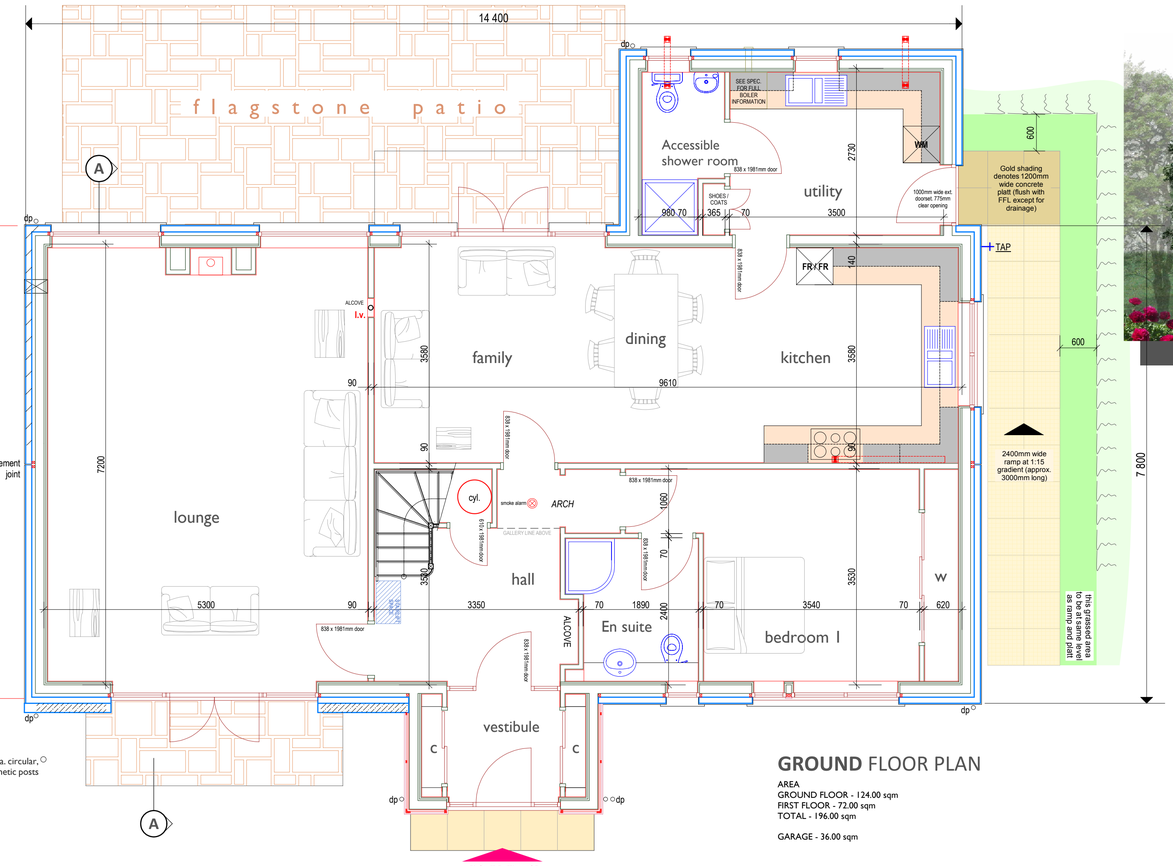

GROUND FLOOR PLAN

AREA
GROUND FLOOR - 124.00 sqm
FIRST FLOOR - 72.00 sqm
TOTAL - 196.00 sqm

GARAGE - 36.00 sqm

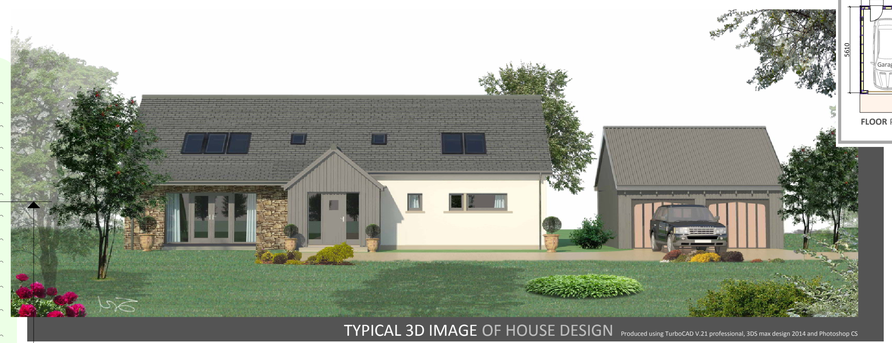

TYPICAL 3D IMAGE OF HOUSE DESIGN Produced using TurboCAD V.21 professional, 3DS max design 2014 and Photoshop CS

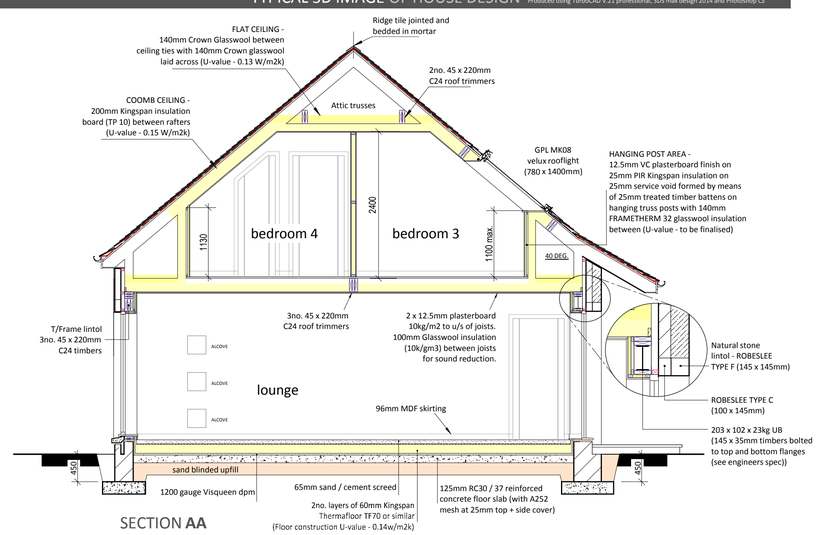

SECTION **AA**

Strathdee Properties Ltd.

VIEWFIELD FARM, CRAIGELLACHIE,
ABERLOUR, MORAY, AB38 9QT

T - (01340) 881784 F - (01340) 881783

PROJECT
Proposed erection of dwellinghouse with detached garage At Upper Maggieknockater, Craigellachie, Moray For Mrs Diane Strathdee

DRAWING DESCRIPTION
PLANNING DRAWING - GENERAL ARRANGEMENT

DRAWING no.
UPPER-MAGGIE / PLANNING / 02

SCALE
1:50 / 1:100 (A1)

DRAWN BY
S.Reid MCIAT
Chartered Architectural Technologist

DATE
April 2015